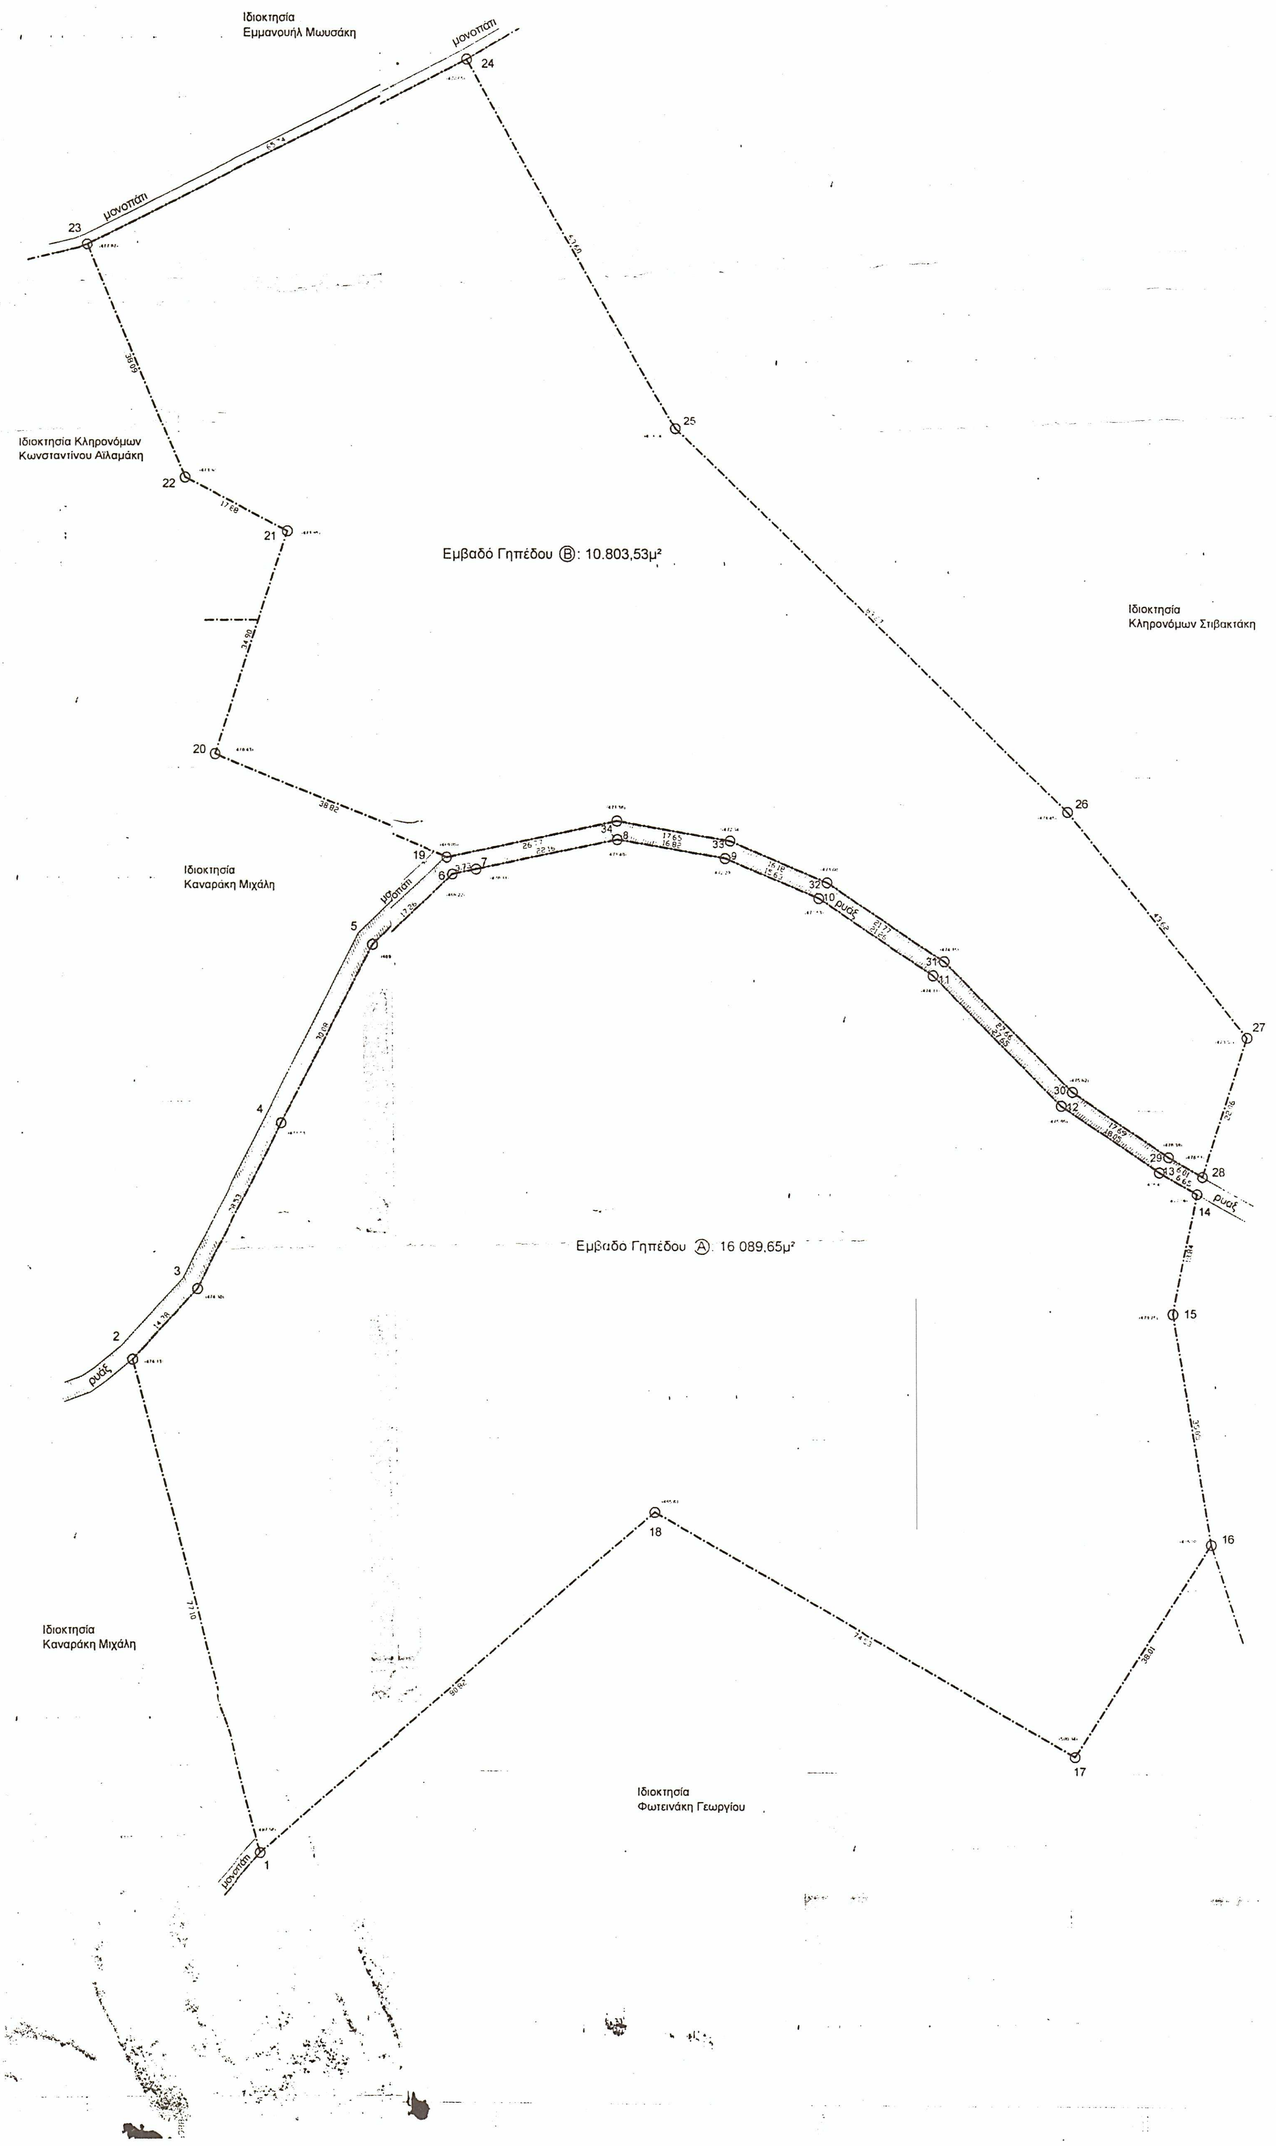

Υ Π Ο Μ Ν Η Μ Α

1. Όροι Δόμησης (Π.Δ. της 24/31-5-1985 ΦΕΚ 270 Δ')

Θέση "Λίμνη" Δ.Δ. Καρυδίου του Δήμου Σητείας

Αρτιότητα	:4.000μ²
Αριθμός Ορόφων	:2
Μέγιστο Ύψος	:7.50μ
Ποσοστό Κάλυψης	:10%
Πλάγιες Αποστάσεις	:15.00μ από τα όρια του γηπέδου
Συντ. Δόμησης	:0.20 από 0μ² - 4.000μ²
	:0.02 από 4.000μ² - 8.000μ²
	:0.01 πάνω από 8.000μ²
	Μέγιστη δόμηση 400μ²

2. Εμβαδό Ιδιοκτησίας

ΕΜΒΑΔΟ ΓΗΠΕΔΟΥ Α (1-2-3-4-5-6-7-8-9-10-11-12-13-14-15-16-17-18-1) = 16.089,65μ²
ΕΜΒΑΔΟ ΓΗΠΕΔΟΥ Β (19-20-21-22-23-24-25-26-27-28-29-30-31-32-33-34-19) = 10.803,53μ²

3. Δήλωση Ιδιοκτήτη

Οι κάτωθι υπογεγραμμένοι Ειρήνη Σιουμή-Αρετάκη ,Αρετάκης Ευάγγελος και κληρονόμοι Εμμανουήλ Αρετάκη ,ιδιοκτήτες του γηπέδου Α και γηπέδου Β που φαίνεται στο διάγραμμα αυτό με στοιχεία (1-2-3....17-18-1) και (19-20-21...33-34-19) αντίστοιχα δηλώνουμε ότι τα όρια ,η θέση καθώς και τα ονόματα των όμορων ιδιοκτητών υποδείχθηκαν από εμάς.

ΟΙ ΔΗΛΟΥΝΤΕΣ

4. Δήλωση Μηχανικού Ν. 651/77

Ο κάτωθι υπογεγραμμένος Γαδανακης Μιχαηλ, Πολιτικός Μηχανικός Τ.Ε., δηλώνω υπεύθυνα ότι :

- Το γήπεδο Α με στοιχεία (1-2-3...17-18-1) καθώς και το γήπεδο Β με στοιχεία (19-20-21...33-34-19) ευρίσκονται εκτός σχεδίου πόλεως ,εκτός ορίων οικισμού και εντός των ορίων Ζώνης του οικισμού Βρυσίδι ,είναι άρτια και οικοδομήσιμα σύμφωνα με τις ισχύουσες σήμερα πολεοδομικές διατάξεις.
- Η έκτασεις βρίσκονται σε απόσταση μεγαλύτερη των 800 μέτρων (περίπου 6500 μέτρα) από τη θάλασσα.
- Οι συντεταγμένες είνα στο σύστημα Ε.Γ.Σ.Α.' 87.

Σητεία, Μάιος 2013

Ο ΔΗΛΩΝ

ΓΑΔΑΝΑΚΗΣ ΜΙΧΑΗΛ
ΠΟΛΙΤΙΚΟΣ ΜΗΧΑΝΙΚΟΣ ΤΕ
Α.Μ. ΕΕΤΕΜ 51068
ΑΜΕΣΟ 11 ΤΗλ 6932025371

ΕΜΒΑΔΟΜΕΤΡΗΣΗ ΓΗΠΕΔΟΥ Α

ΣΗΜΕΙΟ	X	Y	ΜΗΚΟΣ
1	[illegible]	[illegible]	[illegible]
2	[illegible]	[illegible]	[illegible]
3	[illegible]	[illegible]	[illegible]
4	[illegible]	[illegible]	[illegible]
5	[illegible]	[illegible]	[illegible]
6	[illegible]	[illegible]	[illegible]
7	[illegible]	[illegible]	[illegible]
8	[illegible]	[illegible]	[illegible]
9	[illegible]	[illegible]	[illegible]
10	[illegible]	[illegible]	[illegible]
11	[illegible]	[illegible]	[illegible]
12	[illegible]	[illegible]	[illegible]
13	[illegible]	[illegible]	[illegible]
14	[illegible]	[illegible]	[illegible]
15	[illegible]	[illegible]	[illegible]
16	[illegible]	[illegible]	[illegible]
17	[illegible]	[illegible]	[illegible]
18	[illegible]	[illegible]	[illegible]

$E=1/2\ \Sigma(x_i \cdot y_{i+1})-(x_{i+1} \cdot y_i)$

E = 16089.65 μ2

ΕΜΒΑΔΟΜΕΤΡΗΣΗ ΓΗΠΕΔΟΥ Β

ΣΗΜΕΙΟ	X	Y	ΜΗΚΟΣ
19	[illegible]	[illegible]	[illegible]
20	[illegible]	[illegible]	[illegible]
21	[illegible]	[illegible]	[illegible]
22	[illegible]	[illegible]	[illegible]
23	[illegible]	[illegible]	[illegible]
24	[illegible]	[illegible]	[illegible]
25	[illegible]	[illegible]	[illegible]
26	[illegible]	[illegible]	[illegible]
27	[illegible]	[illegible]	[illegible]
28	[illegible]	[illegible]	[illegible]
29	[illegible]	[illegible]	[illegible]
30	[illegible]	[illegible]	[illegible]
31	[illegible]	[illegible]	[illegible]
32	[illegible]	[illegible]	[illegible]
33	[illegible]	[illegible]	[illegible]
34	[illegible]	[illegible]	[illegible]
19	[illegible]	[illegible]	[illegible]

$E=1/2\ \Sigma(x_i \cdot y_{i+1})-(x_{i+1} \cdot y_i)$

E = 10803.53 μ2

ΤΕΧΝΙΚΟ ΓΡΑΦΕΙΟ

ΓΑΔΑΝΑΚΗΣ ΜΙΧΑΛΗΣ
ΠΟΛΙΤΙΚΟΣ ΜΗΧΑΝΙΚΟΣ Τ.Ε.

Ανθέων 11 1ος όροφος
τ.κ. 72300 Σητεία Κρήτης τηλ 28430 28670 email ktirio@outlook.com

Έργο	ΑΠΟΤΥΠΩΣΗ ΓΗΠΕΔΟΥ
Ιδιοκτήτης	ΕΙΡΗΝΗ ΣΙΟΥΜΗ - ΑΡΕΤΑΚΗ ,ΕΥΑΓΓΕΛΟΣ ΑΡΕΤΑΚΗΣ ,ΕΜΜΑΝΟΥΗΛ ΑΡΕΤΑΚΗΣ
Θέση	"ΛΙΜΝΗ" Δ.Δ. ΚΑΡΥΔΙΟΥ ΤΟΥ ΔΗΜΟΥ ΣΗΤΕΙΑΣ
Μελετητής	ΓΑΔΑΝΑΚΗΣ ΜΙΧΑΛΗΣ ΠΟΛΙΤΙΚΟΣ ΜΗΧΑΝΙΚΟΣ Τ.Ε. Νπη & Μωυσαιω Αρετακη
Θέμα Σχεδίου	ΤΟΠΟΓΡΑΦΙΚΟ ΔΙΑΓΡΑΜΜΑ
Αρ. Σχεδίου	Τ2
Κλίμακα	1:500
Χρόνος Μελέτης	ΜΑΙΟΣ 2013
Υπογραφή	Σφραγίδα

ΓΑΔΑΝΑΚΗΣ ΜΙΧΑΗΛ
ΠΟΛΙΤΙΚΟΣ ΜΗΧΑΝΙΚΟΣ ΤΕ
Α.Μ. ΕΕΤΕΜ 51068